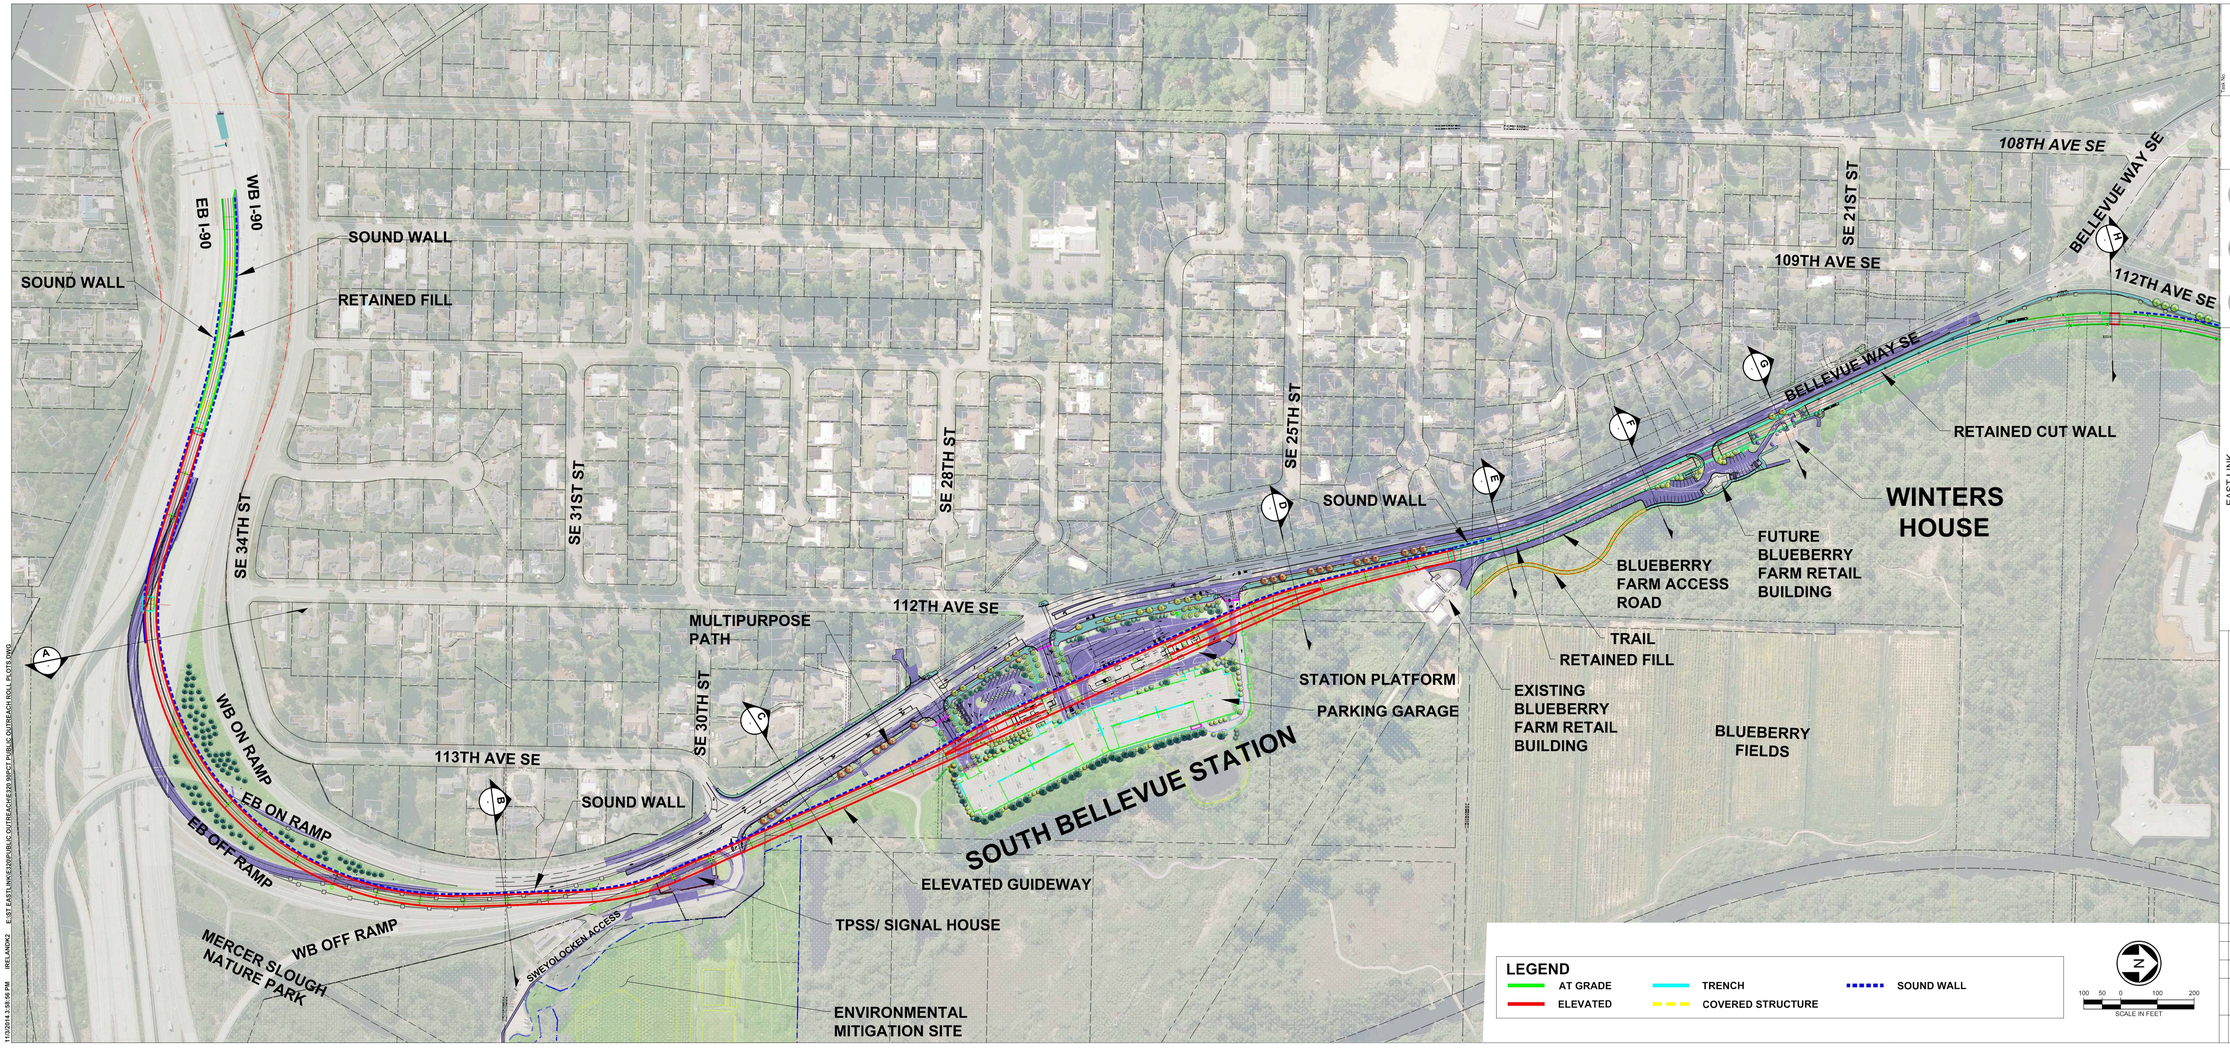
EB I-90
WB I-90
SOUND WALL
SOUND WALL
RETAINED FILL
SE 34TH ST
SE 31ST ST
SE 28TH ST
SE 25TH ST
SE 21ST ST
108TH AVE SE
BELLEVUE WAY SE
109TH AVE SE
112TH AVE SE
BELLEVUE WAY SE
SOUND WALL
RETAINED CUT WALL
WINTERS HOUSE
FUTURE BLUEBERRY FARM RETAIL BUILDING
BLUEBERRY FARM ACCESS ROAD
TRAIL
RETAINED FILL
EXISTING BLUEBERRY FARM RETAIL BUILDING
BLUEBERRY FIELDS
112TH AVE SE
MULTIPURPOSE PATH
SE 30TH ST
STATION PLATFORM
PARKING GARAGE
SOUTH BELLEVUE STATION
ELEVATED GUIDEWAY
TPSS/ SIGNAL HOUSE
113TH AVE SE
SOUND WALL
WB ON RAMP
EB ON RAMP
EB OFF RAMP
WB OFF RAMP
MERCER SLOUGH NATURE PARK
SWEYOLOCKEN ACCESS
ENVIRONMENTAL MITIGATION SITE
LEGEND
AT GRADE
ELEVATED
TRENCH
COVERED STRUCTURE
SOUND WALL
100 50 0 100 200
SCALE IN FEET
N
1 OF 2
SOUNDTRANSIT
FINAL DESIGN PARTNERS
EAST LINK
SOUTH BELLEVUE TO OVERLAKE TRANSIT CENTER
FINAL DESIGN
E320 95% OPEN HOUSE